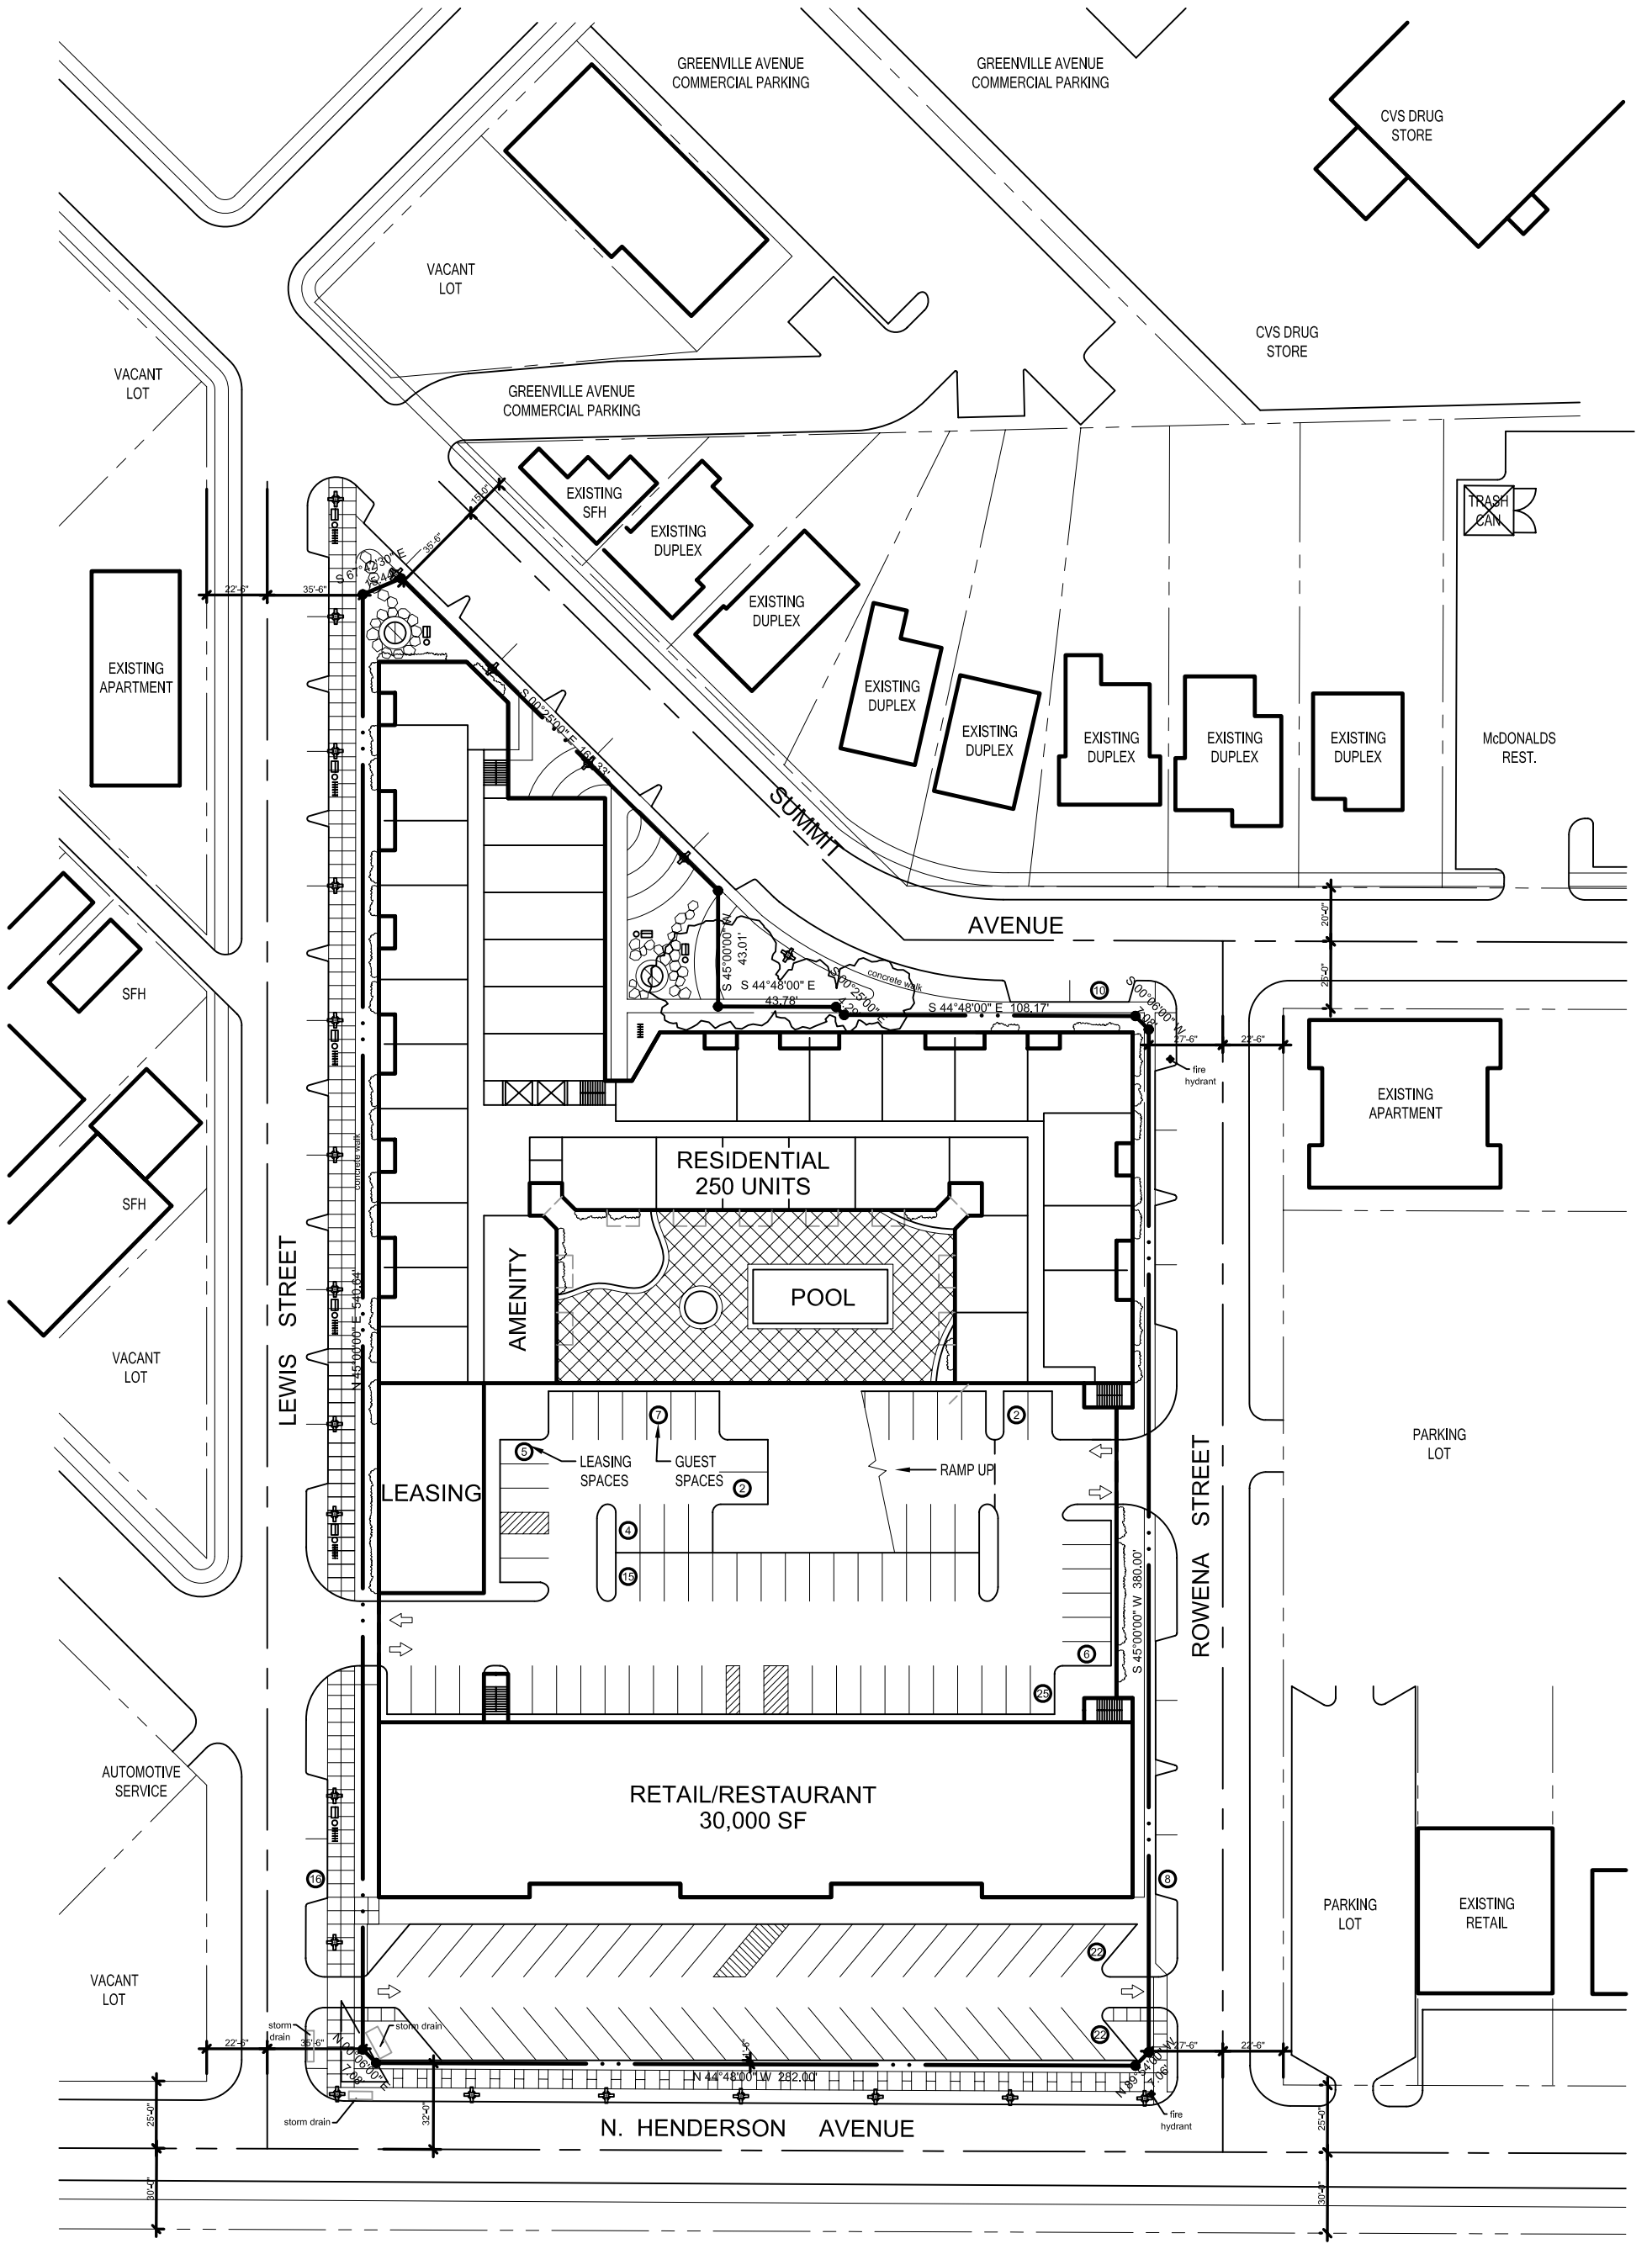

CONCEPTUAL SITE PLAN

1800 Henderson Avenue Mixed-Use
Dallas, Texas

Job #: 07067.00
File Name: SP-3-Zoning.DWG
Date: 11/21/07
Drawn by: ELB

GFF Planning

2808 Fairmount Street
Suite 300
Dallas, Texas 75201

214.303.1500/Tel
214.303.1512/Fax
www.gff.com